Appendix 4

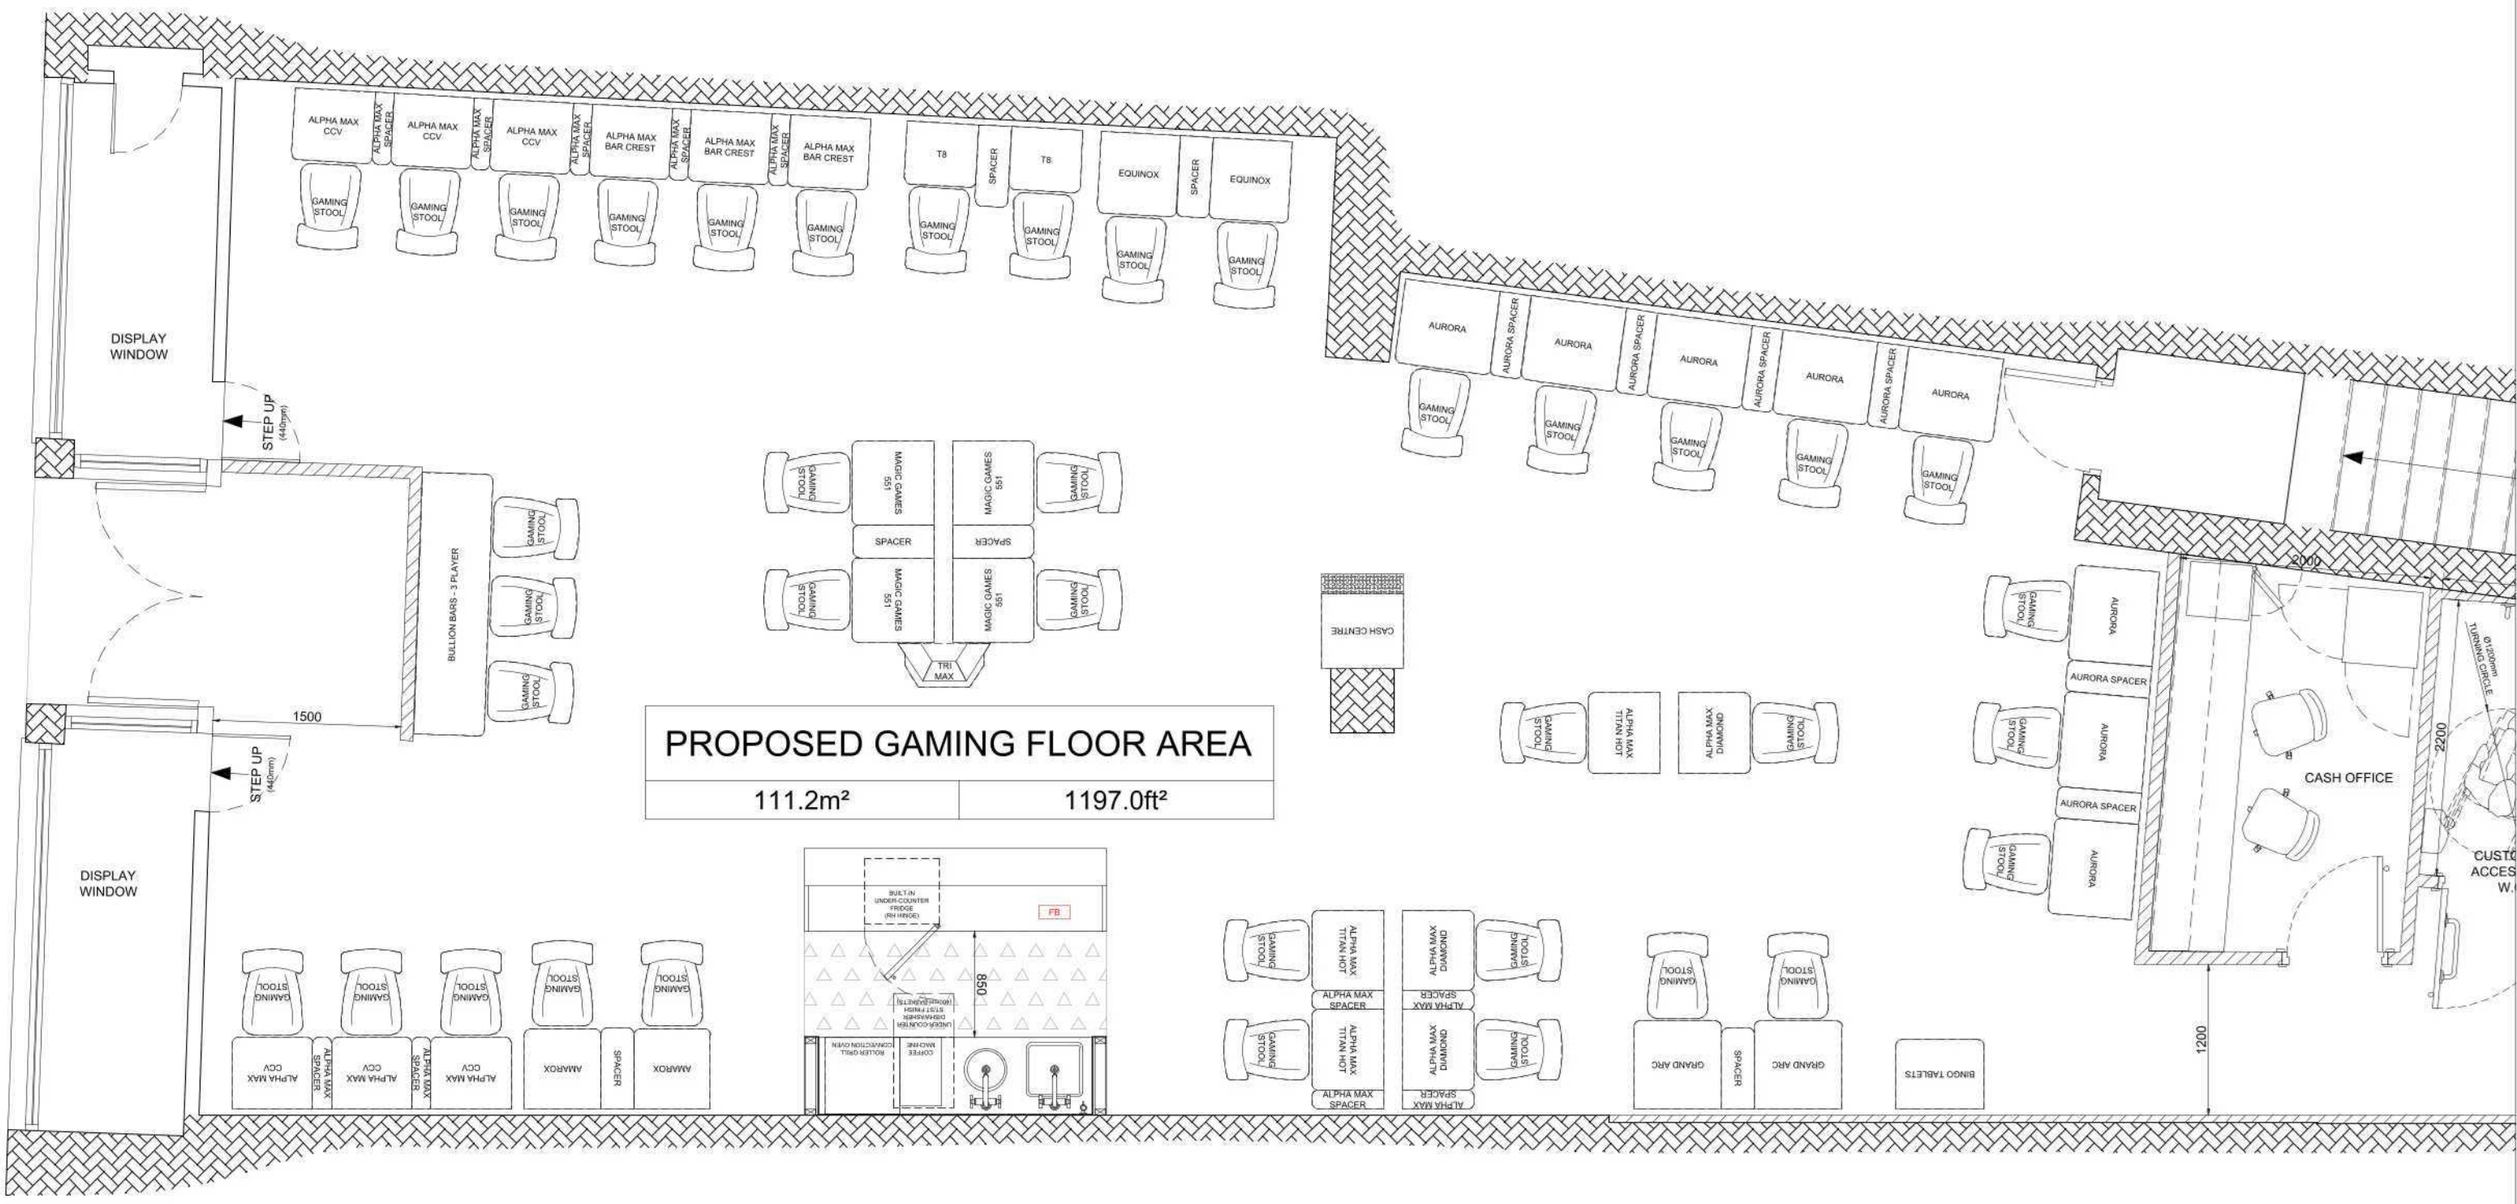

PROPOSED GAMING FLOOR AREA

111.2m²	1197.0ft²

LICENSE PLAN LEGEND	
LINE TYPE	LINE TYPE DESCRIPTION
	AREA IN WHICH FACILITIES WILL BE PROVIDED FOR GAMING.
	EXTENT OF PREMISES

GAMBLING ACT 2005 LICENSING PLAN

Anything shown on this plan, which is not required by The Gambling Act 2005 (Premises Licenses and Provisional Statements) Regulation 2007 is for illustrative purposes only, and does not form part of the premises licence.

REVISIONS

FIT OUT TYPE
CONCEPT 2

PROJECT
MERKUR SLOTS
32-33 HALL PLACE
SPALDING
PE11 1SG

DESCRIPTION
PROPOSED MACHINE PLAN

REFERENCE DRAWINGS

SCALE
1:50

DRAWN BY
S.R.B.

DATE
29/06/21

DRAWING No.
999-PR-05

REVISION

MERKUR SLOTS

COPYRIGHT IS RESERVED BY MERKUR CASINO UK AND IS ISSUED ON THE CONDITION THAT IT IS NOT COPIED OR DISCLOSED BY OR TO ANY UNAUTHORISED PERSONS WITHOUT PRIOR CONSENT FROM MERKUR CASINO UK.

THIS DRAWING SHOULD NOT BE SCALED. THE CONTRACTOR SHOULD CHECK ALL DIMENSIONS ON SITE, ANY ERROR OR OMISSION SHOULD BE REPORTED TO MERKUR CASINO UK.