# LA2003 PLANS

| Premier Space Analysis | | |
|---|---|---|
| **Category** | **800 Sq.ft.** | **Actual Space** |
| Chilled Fresh | 4 | 4 |
| Ambient Fresh | 4 | 4 |
| Refresh & Deli | 4 | 4 |
| Soft Drinks Ambient | 1 | 1 |
| Soft Drinks Chilled | 3 | 3 |
| Frozen | 5 | 5 |
| Confectionery | 6 | 6 |
| Crisps & Snacks | 4 | 4 |
| Grocery | 4 | 4 |
| Grocery Non Food | 3 | 3 |
| Non Food | 4 | 4 |
| BWS Ambient | 1 | 2 |
| BWS Chilled | 6 | 6 |
| Value | 3 | 3 |
| Kiosk | 4 | 4 |
| **Total** | **56** | **57** |

**EQUIPMENT:**

- New 800mm shelving required. New shelving should be silver/grey with clear fronted w/black background shelf edge stripping. Shelving height 2200mm high.
- End panels to be solid unless stated that slat is required.
- New bespoke refresh counter required for concepts. Size will be dependant on which refresh concepts/machines are being used.
- Refresh @ Premier area - Dust grey laminated bulk head, with 'L' shaped side panels required. Finished in Egger Dust Grey RAL 7037.
- New Chillers to be high level 2160mm with doors.
- New Arneg 5 door upright freezer.
- Ice Cream Acrylic Shelves For Arneg Astana Mini 580w 450d. Code CD965B.
- Lockable Vape Unit, 800w 318d 2200h, available from Concept Data.
- Magazine Corner Stand 20 Title, 343w 343d 1677h. Code CD962.
- Newspaper Corner Stand 15 Title, 433w 433d 1677h. Code CD963.
- Shelf management required for chilled foods x 3 shelves.
- Whicker baskets & Banana Hammock required for Ambient Produce fixture.
- Leaflet Stand With Header Code BR254A.
- Black ceiling tiles and runners with bright white / daylight halo lighting.
- Cloud ceiling tiles can be used above key feature areas at retailer cost.
- Shelving / Riser requirements as marked against each bay.

**COLOURS / FINISHES:**

- **COUNTER**

> Carcass – If store has Refresh @ Premier then Grey Valmasino Marble F074.
> Top – Shadow Queen.
> Tobacco drawers / parcel cupboards – Graphite or Egger dust grey.

- **COLUMNS**

> Base – Black up to 1650mm high.
> Top – White vinyl from 1650mm high.

- **BOX CORNERS**

> BWS – Black with Brick vinyl as optional.
> Rest of store – White.

- **END PANELS**

> Mega deals – Red (solid).
> All other ends – Black (solid or slatwall for cards and stationery only)
> Slat wall is not to be used anywhere apart from cards or stationery.

- **BULKHEAD**

> BWS – Black.
> Behind the counter – Black.
> Rest of store – White or Barnwood vinyl in conjunction with illuminated signage only.

- **REFRESH @ PREMIER**

> Goal posts – Egger Dust Grey.
> Bulkhead – Egger Dust Grey.
> Carcass – Grey Valmasino Marble F074.
> Counter top – Shaddow Queen.

**Plan Agreed**

**Retailer**
Name _____

Signature_____

Date _____

**RDM**
Name _____

Signature_____

Date _____

RED LINE DENOTES LICENSABLE AREA

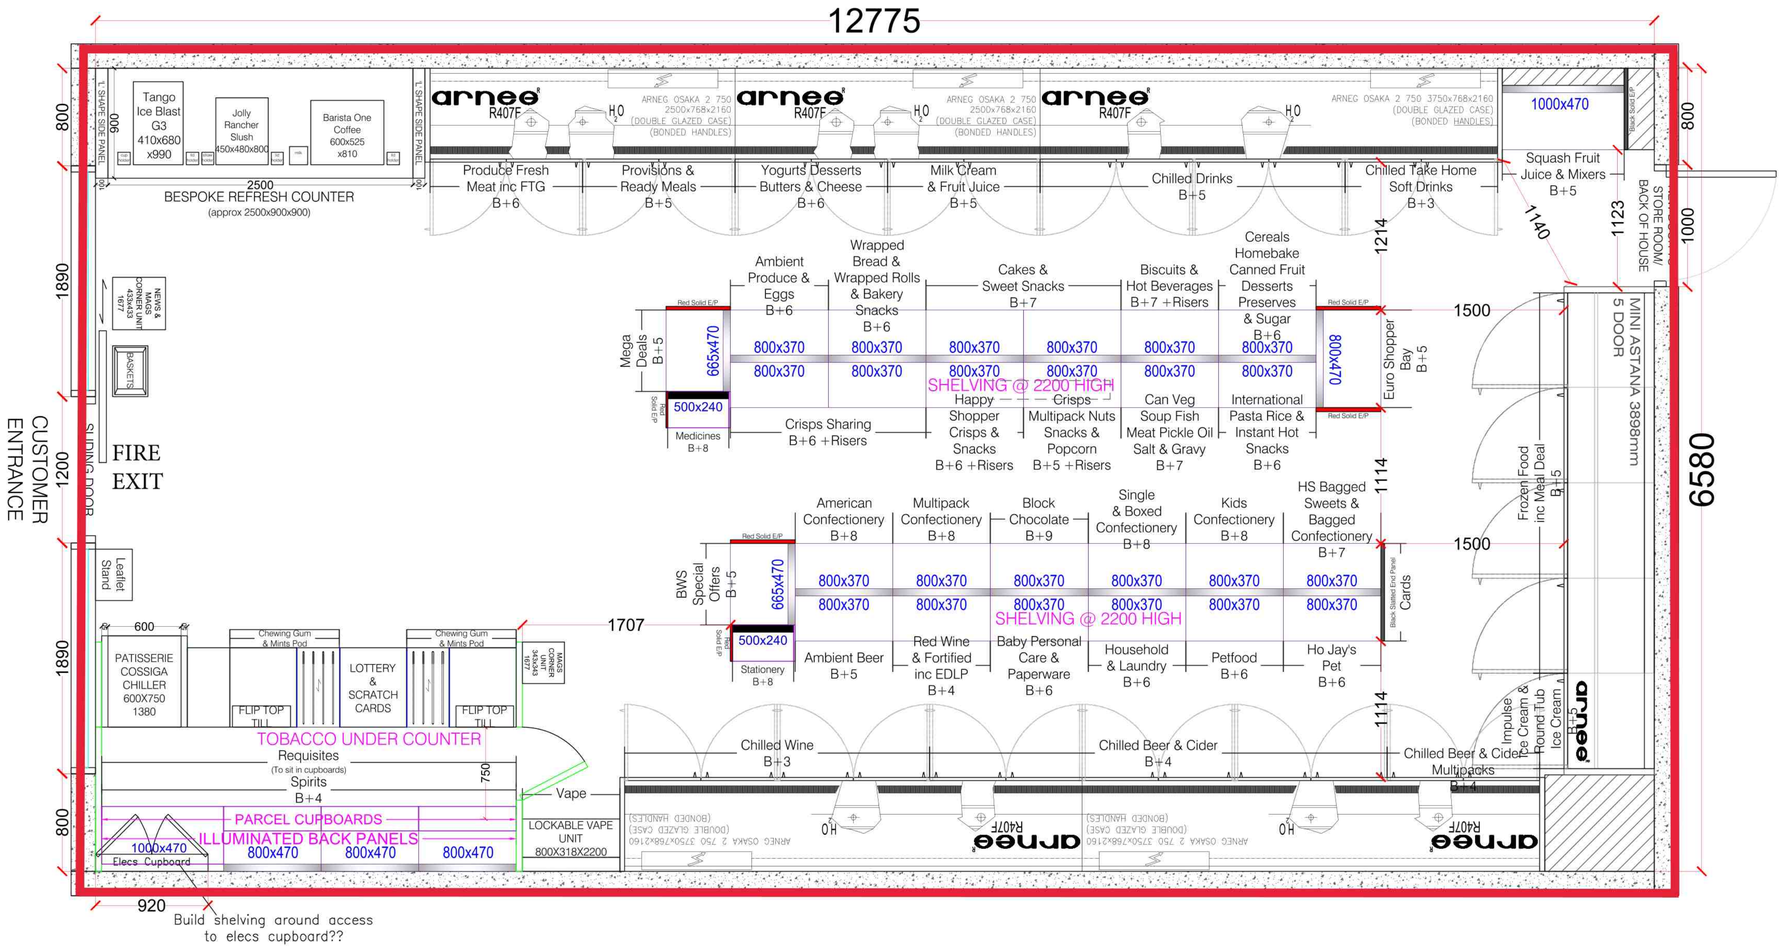


Premier

Pinchbeck

STORE LAYOUT STATUS:

LA2003

ADDRESS:
75,Church Street,
Pinchbeck,
Lincolnshire,
PE11 3YA

DATE:
17/06/22

VERSION:
v1

APPROX SQUARE FOOTAGE
880 sq.ft.

NOTES:

- Plan based on 800 sq ft Premier Matrix.
- All equipment is New.
- New refresh area. Bespoke counter top required for machines to sit on. Please note, counter size will be dependant on which refresh concepts/machines are used.
- Slatted end panel solution suggested for Cards.
- Corner unit for Newspaper & Magazines.
- New end panels / box corner / bulkheads required throughout.
- Illuminated back panels for shelving behind the counter.
- Parcel cupboards to sit underneath spirits shelving.
- New Counter to include drawers for Tobacco.
- Lotto to be sunk into counter.
- Chilled serve over unit added to layout, Cossiga BTG HT6 Chilled, 600(w)x750(d)x1380(h). Unit to be sunk into counter. (Please refer to development guide).
-
- Existing stores may require a blue dot in order to reduce range where required prior to merchandising.
- Store to be fully ticketed prior to any blue dot or merchandising taking place.
-

BOOKER WHOLESALE

This drawing is for illustrative purposes ONLY.

All dimensions should be cheked by a qualified Shop Fitter prior to any investment being undertaken.

All investments made & compliance with building & licensing regulations are the sole responsibility of the Retailer